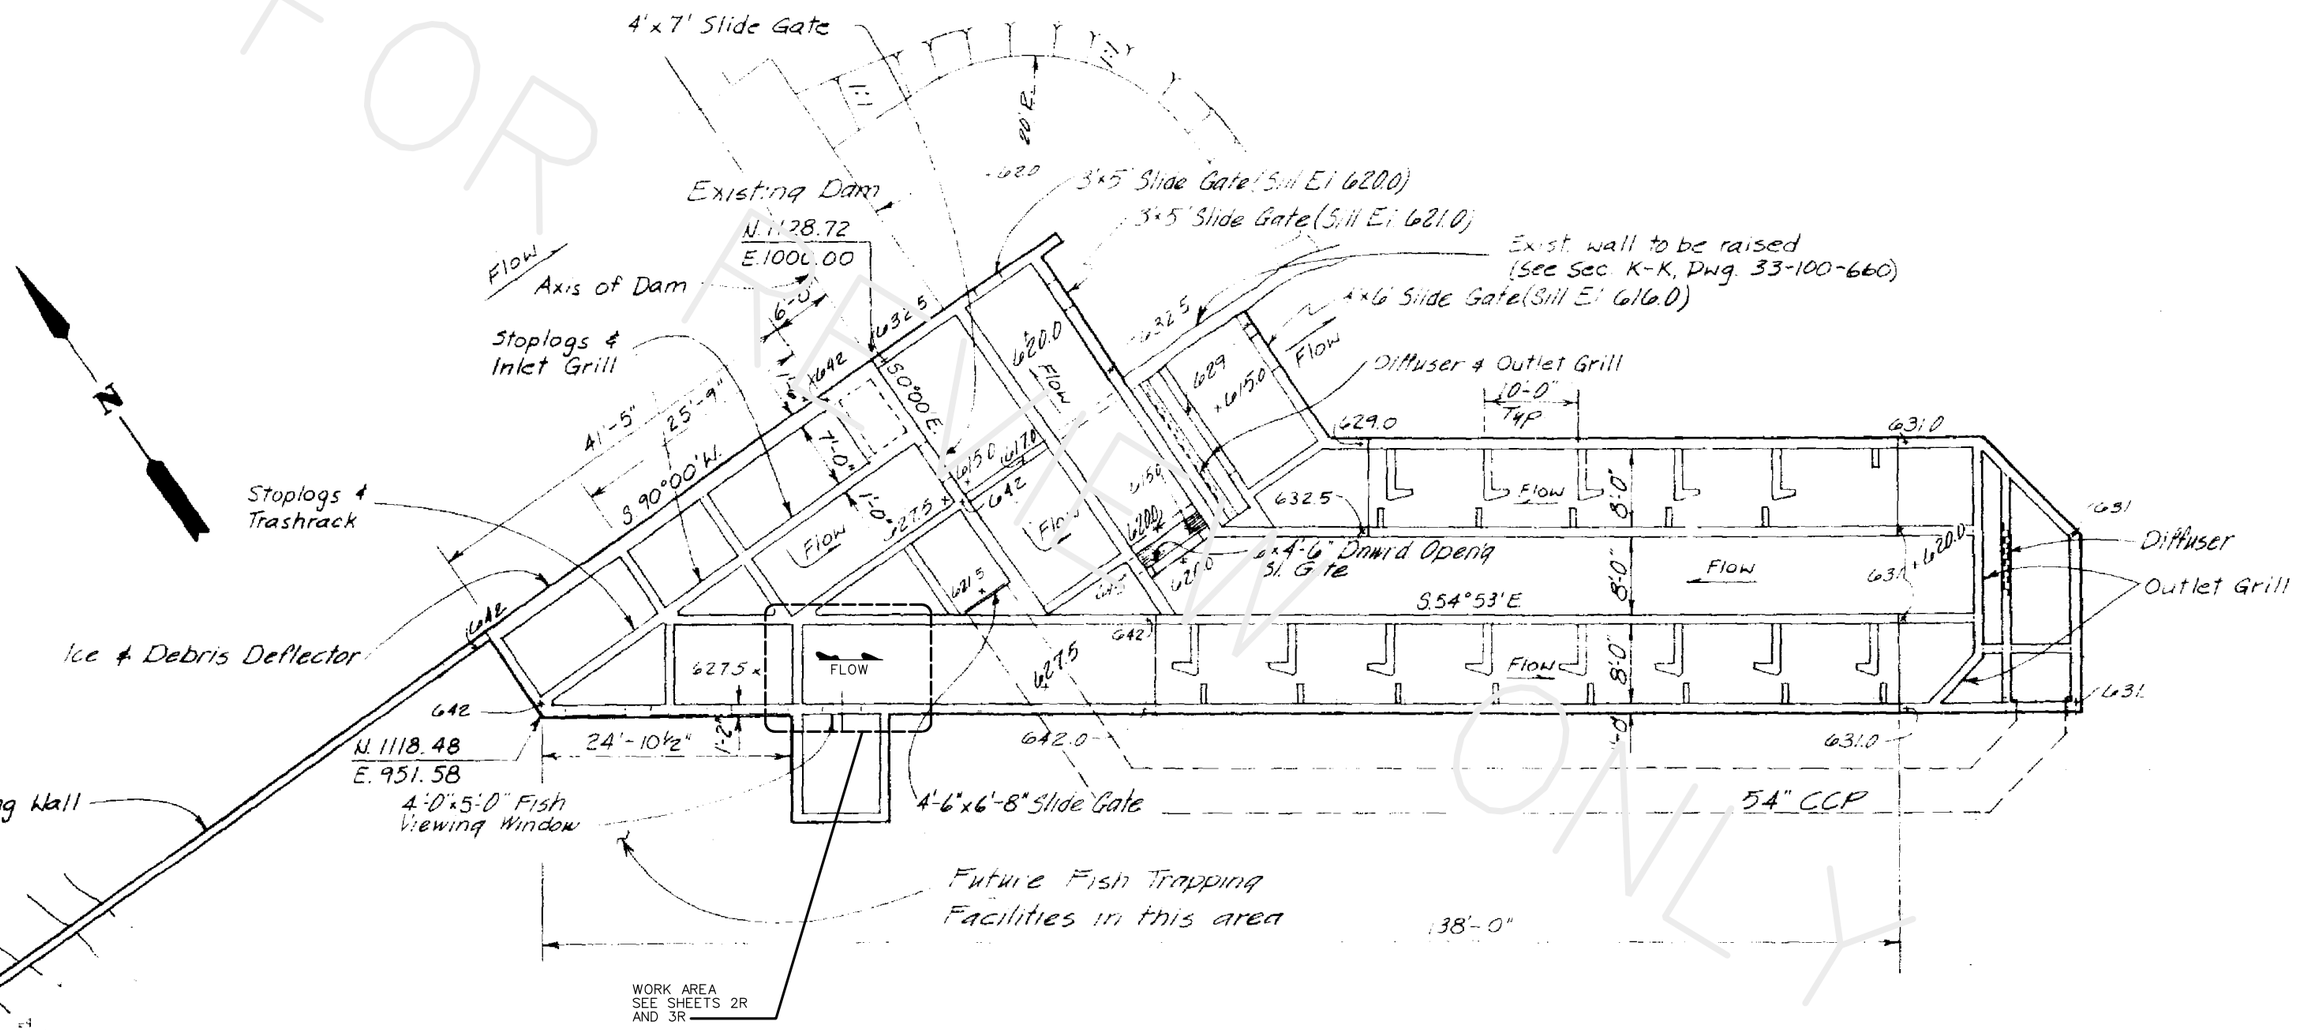

PLAN
NTS

FOR REVIEW ONLY

DALE E. MILLER
STATE OF WASHINGTON
20227
REGISTERED PROFESSIONAL ENGINEER
EXPIRES: OCT. 21, 2005

NO.	DATE	BY	CKD.	APPR.	REVISION

SCALE NTS
PROJECT NO. 05-022
DESIGNED BY DA
DRAWN BY VR
CHECKED BY DS
APPROVED BY DM

INCA ENGINEERS INC.
400 112th Ave. NE, Suite 400
Bellevue, WA 98004

YAKIMA TRIBAL FISHERIES
PROSSER DAM ADULT PIT TAG
EXISTING RIGHT BANK FISH LADDER
PLAN AT COUTING WINDOW

SHEET OF 1R

4:36:58 PM 7/8/2005 PDF_half.plt PENTABLE.TBL L:\2005\05-022\CADD\Struct\sheets\1R.dgn